REVISION HISTORY			
REV	DESCRIPTION	DATE	APPROVED

ADDITIONAL PLAN

BASINGSTOKE & DEANE
BOROUGH COUNCIL
08 DEC 2009
DEVELOPMENT CONTROL

APPLICATION No.
BDB - 69802

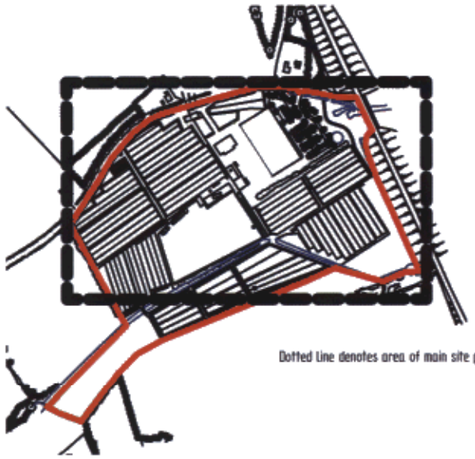

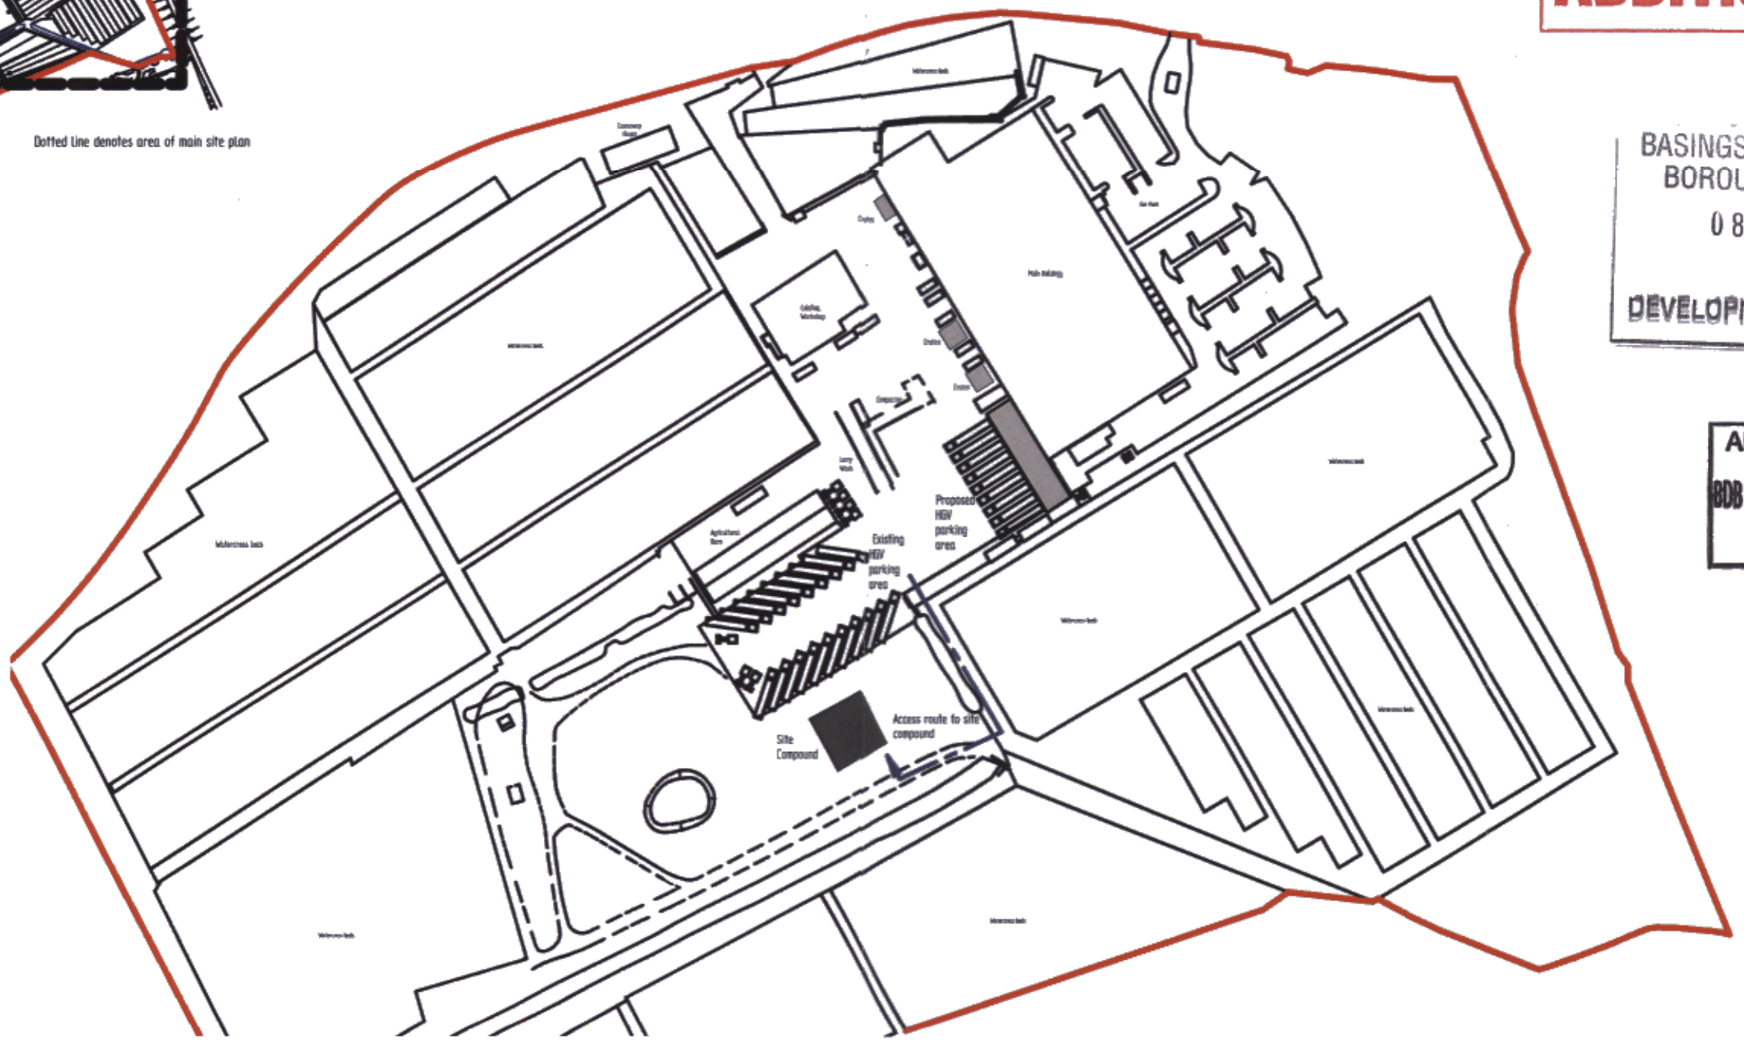

	NAME	DATE
DRAWN	tim.breslain	27/10/09
CHECKED		
ENG APPR		
MGR APPR		

UNLESS OTHERWISE SPECIFIED
DIMENSIONS ARE IN MILLIMETERS
ANGLES ±X.X°
2 PL ±X.XX 3 PL ±X.XXX

VITACRESS

TITLE: Interim Parking Layout

SIZE: A3 | DWG NO: VSL/35 | REV

FILE NAME: Interim parking layout.dft

SCALE: NTS | WEIGHT: | SHEET 1 OF 1