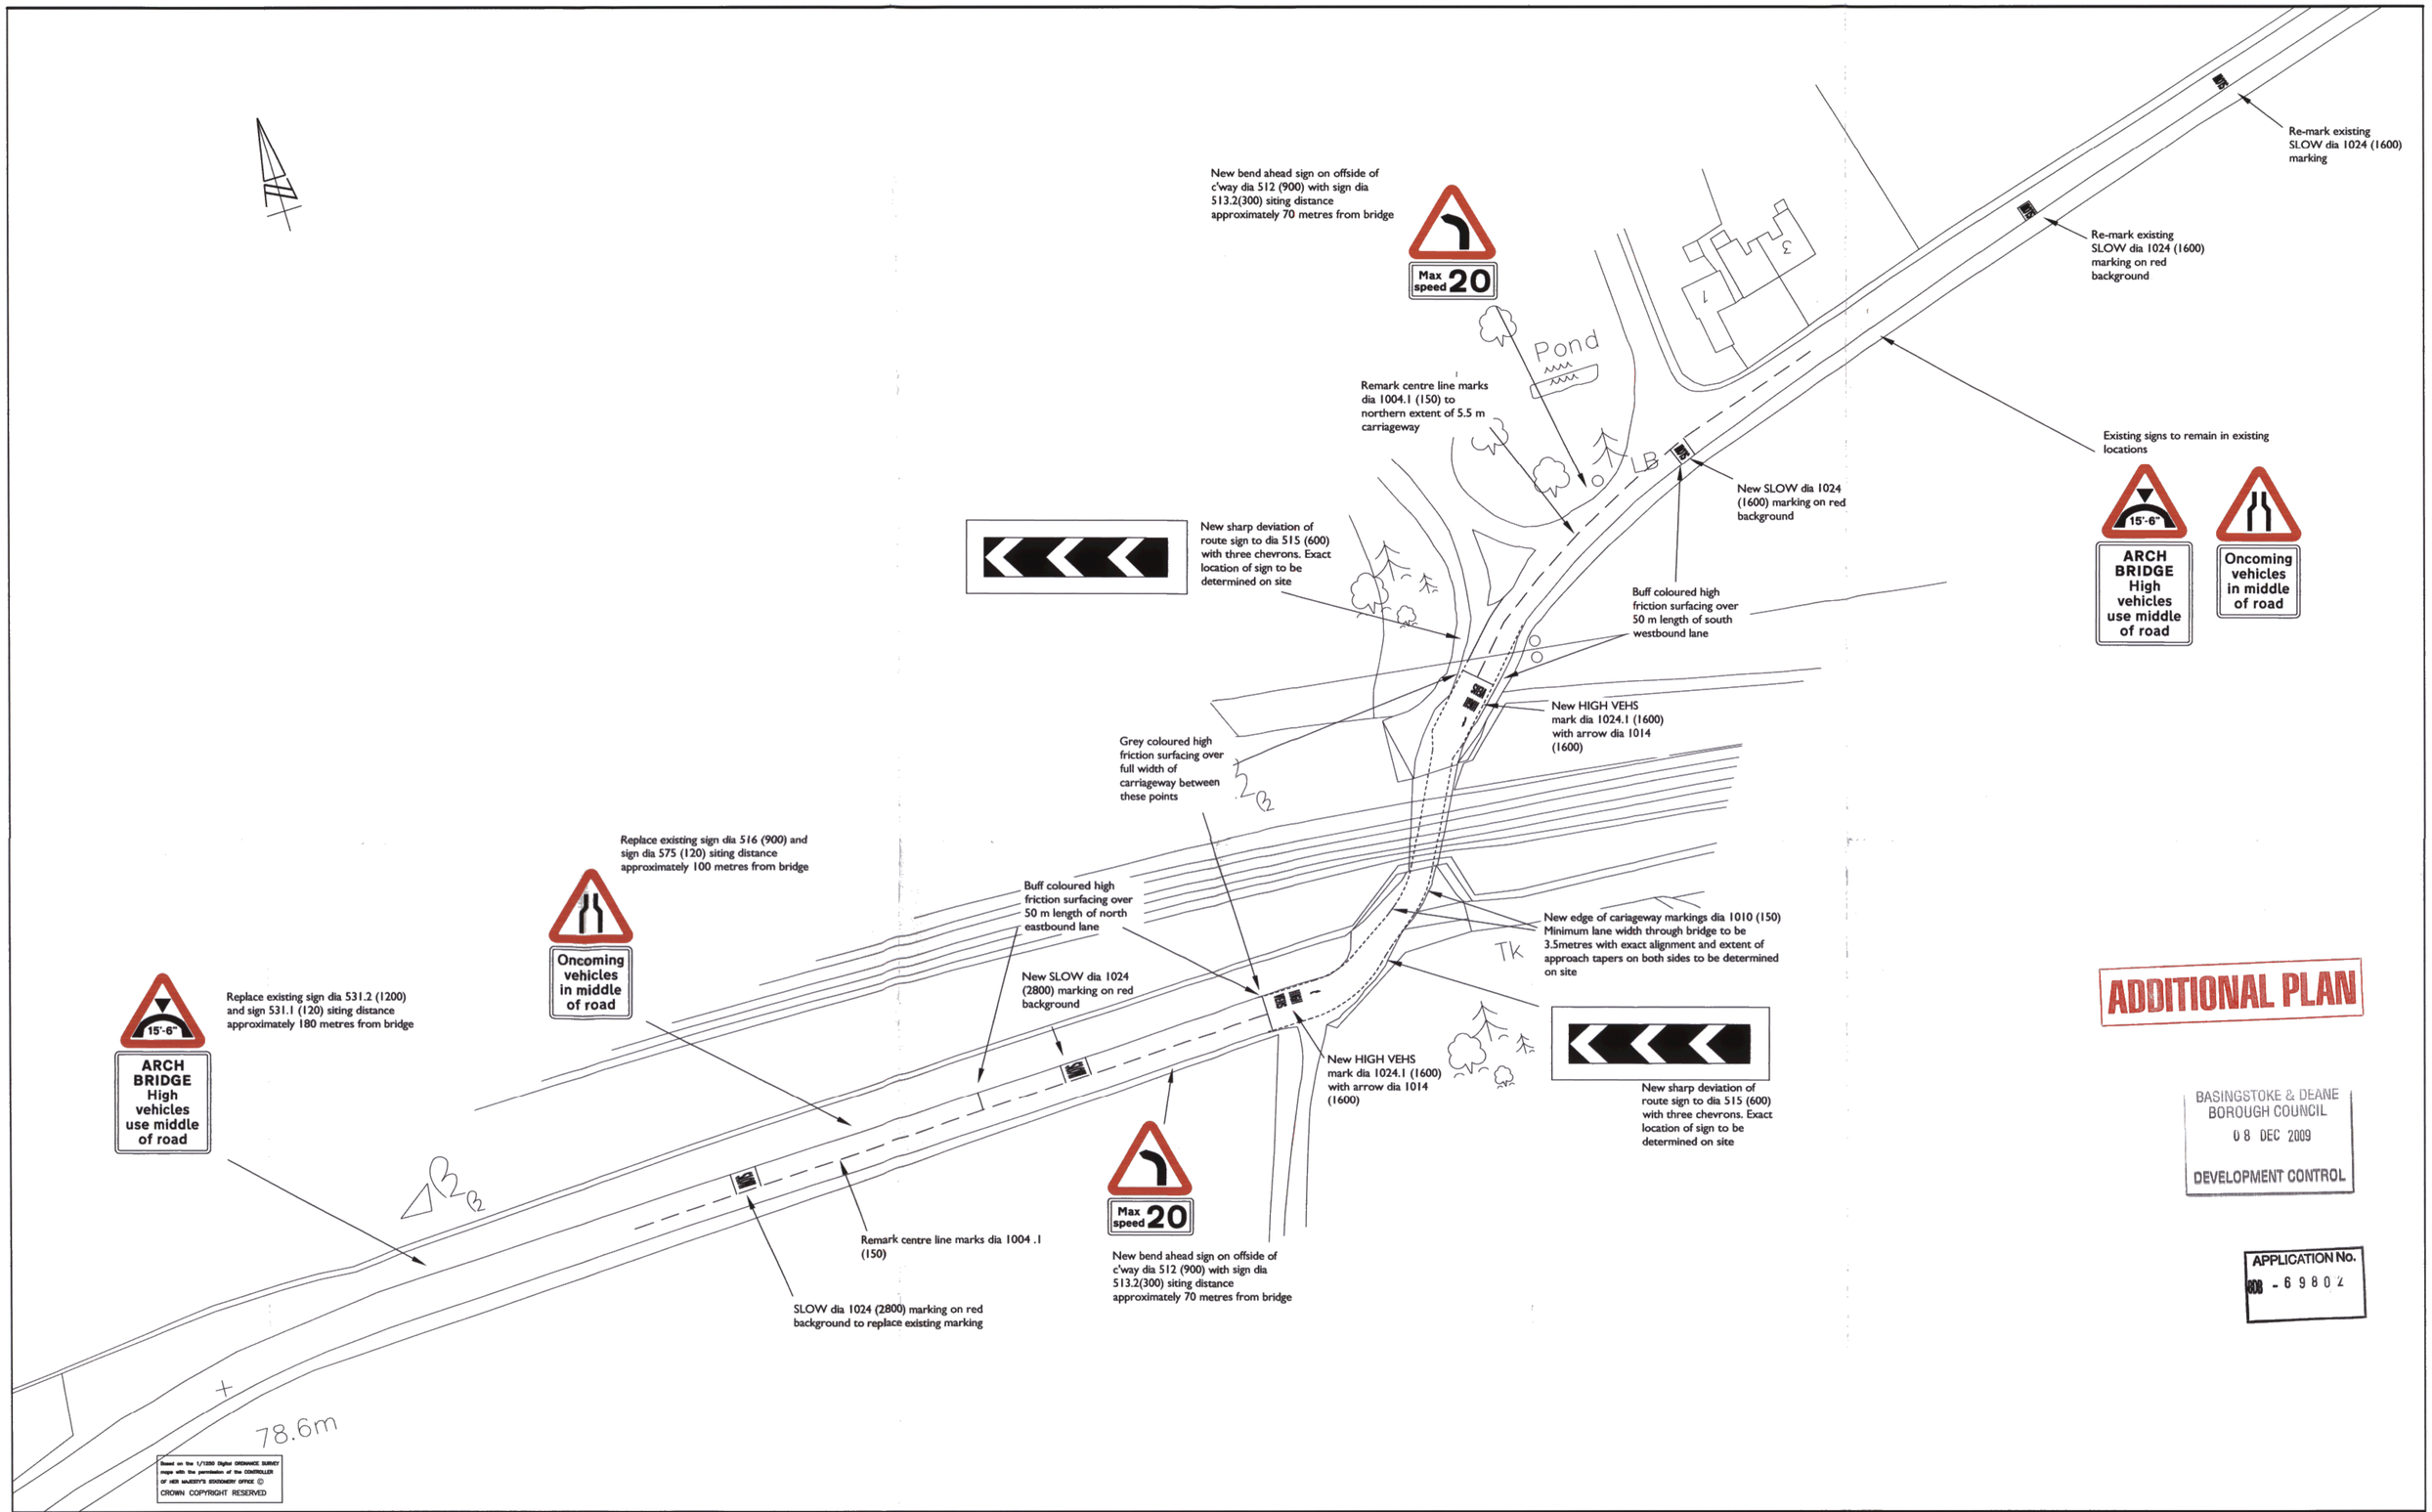

ADDITIONAL PLAN

BASINGSTOKE & DEANE BOROUGH COUNCIL
08 DEC 2009
DEVELOPMENT CONTROL

APPLICATION No.
2008 - 6 9 8 0 2

NOTES
1. Proposals on this drawing are subject to detailed design.
2. Road markings shown are diagrammatic
3 Diagram Numbers all refer to current edition of the Traffic Signs Regulations and General Directions
4 All dimensions are given in millimetres unless specified otherwise.

REV	DESCRIPTION	DRAWN	INITIALS	DATE

DRAWING STATUS	CHECKED BY	DATE

MJH ASSOCIATES
MJH Associates
41 Bassett Green Close Southampton SO16 3QR
Tel: 023 80 344017 Fax: 023 80 344917
mail@mjhassociates.co.uk

JOB TITLE: Lower Link Farm
CLIENT: Vitacress Salads Ltd
DRAWING TITLE: Harrow Way Bridge
Proposed Signage and Road Marking Improvements

SCALE	DRAWN BY	DATE	DRAWING No	REVISION
1/500 at A1	mgh	Dec 2008	VSL 37	